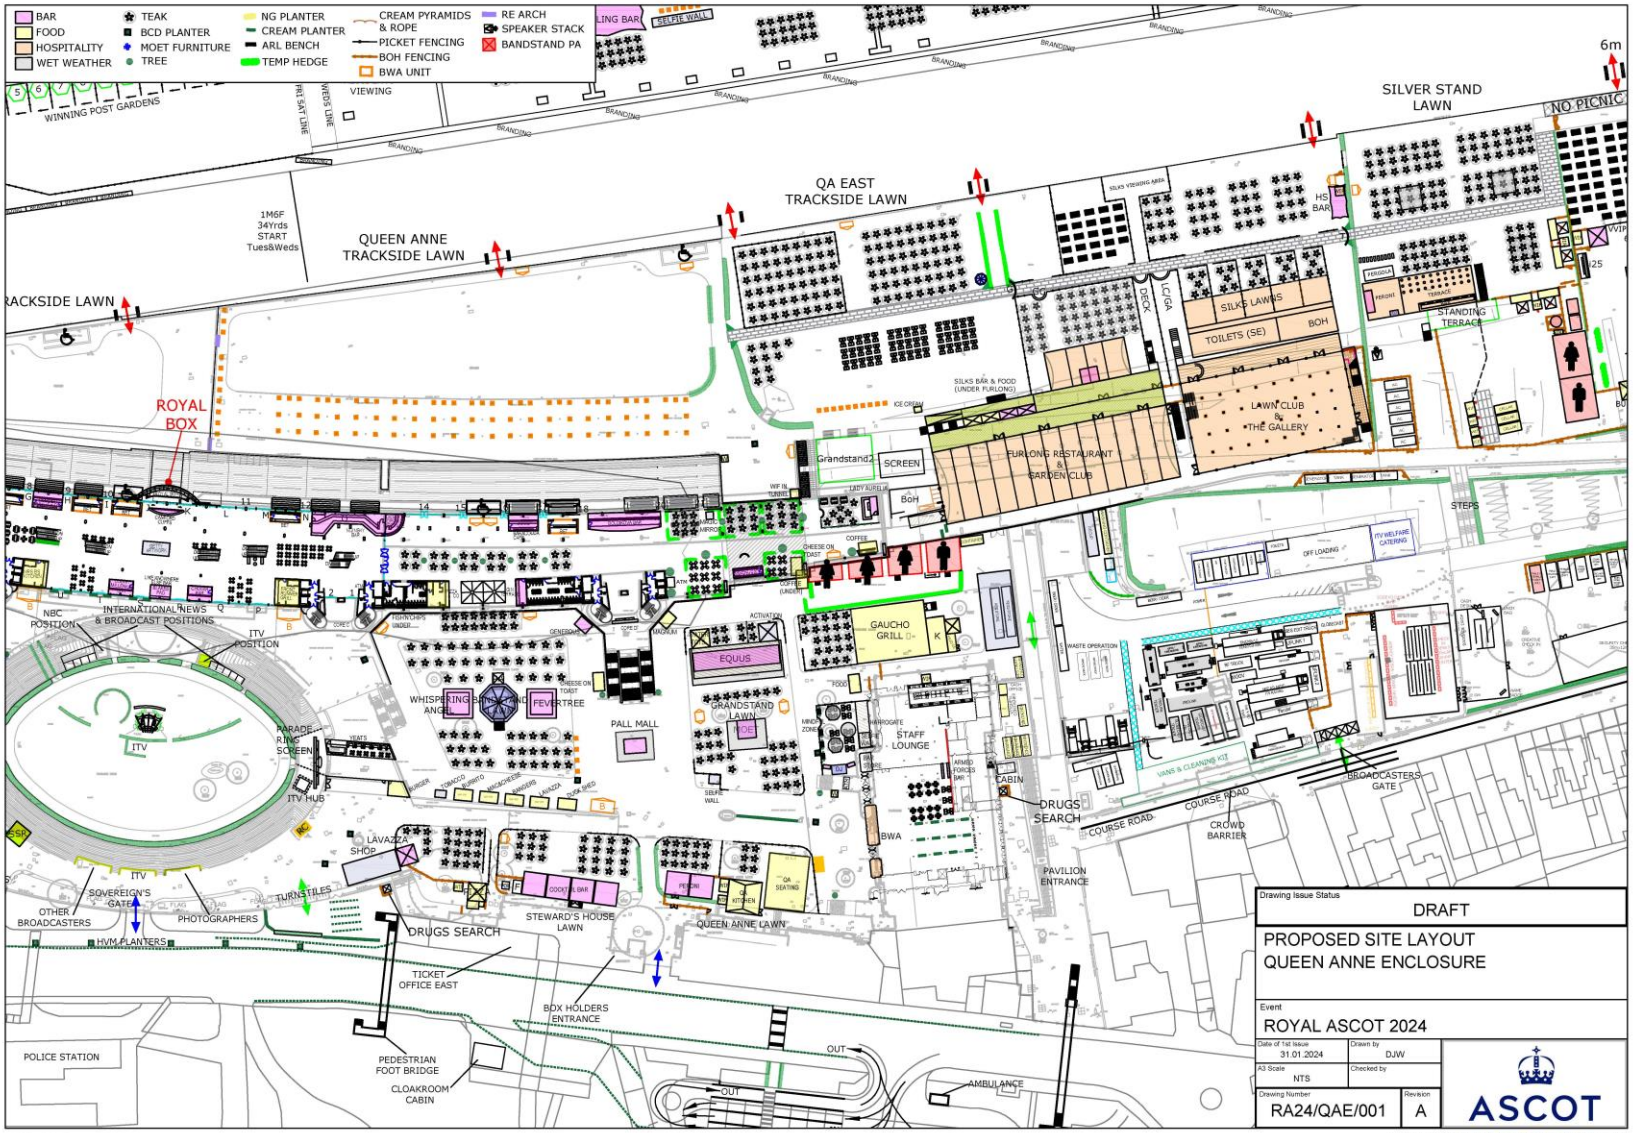

Drawing Issue Status

DRAFT

PROPOSED SITE LAYOUT
QUEEN ANNE ENCLOSURE

Event

ROYAL ASCOT 2024

Date of 1st Issue: 31.01.2024	Drawn by: DJW
A3 Scale: NTS	Checked by:
Drawing Number: RA24/QAE/001	Revision: A

ASCOT

File Location: v:\royal ascot 2018\cad\5. royal ascot masterplan\ra2024 a.dwg

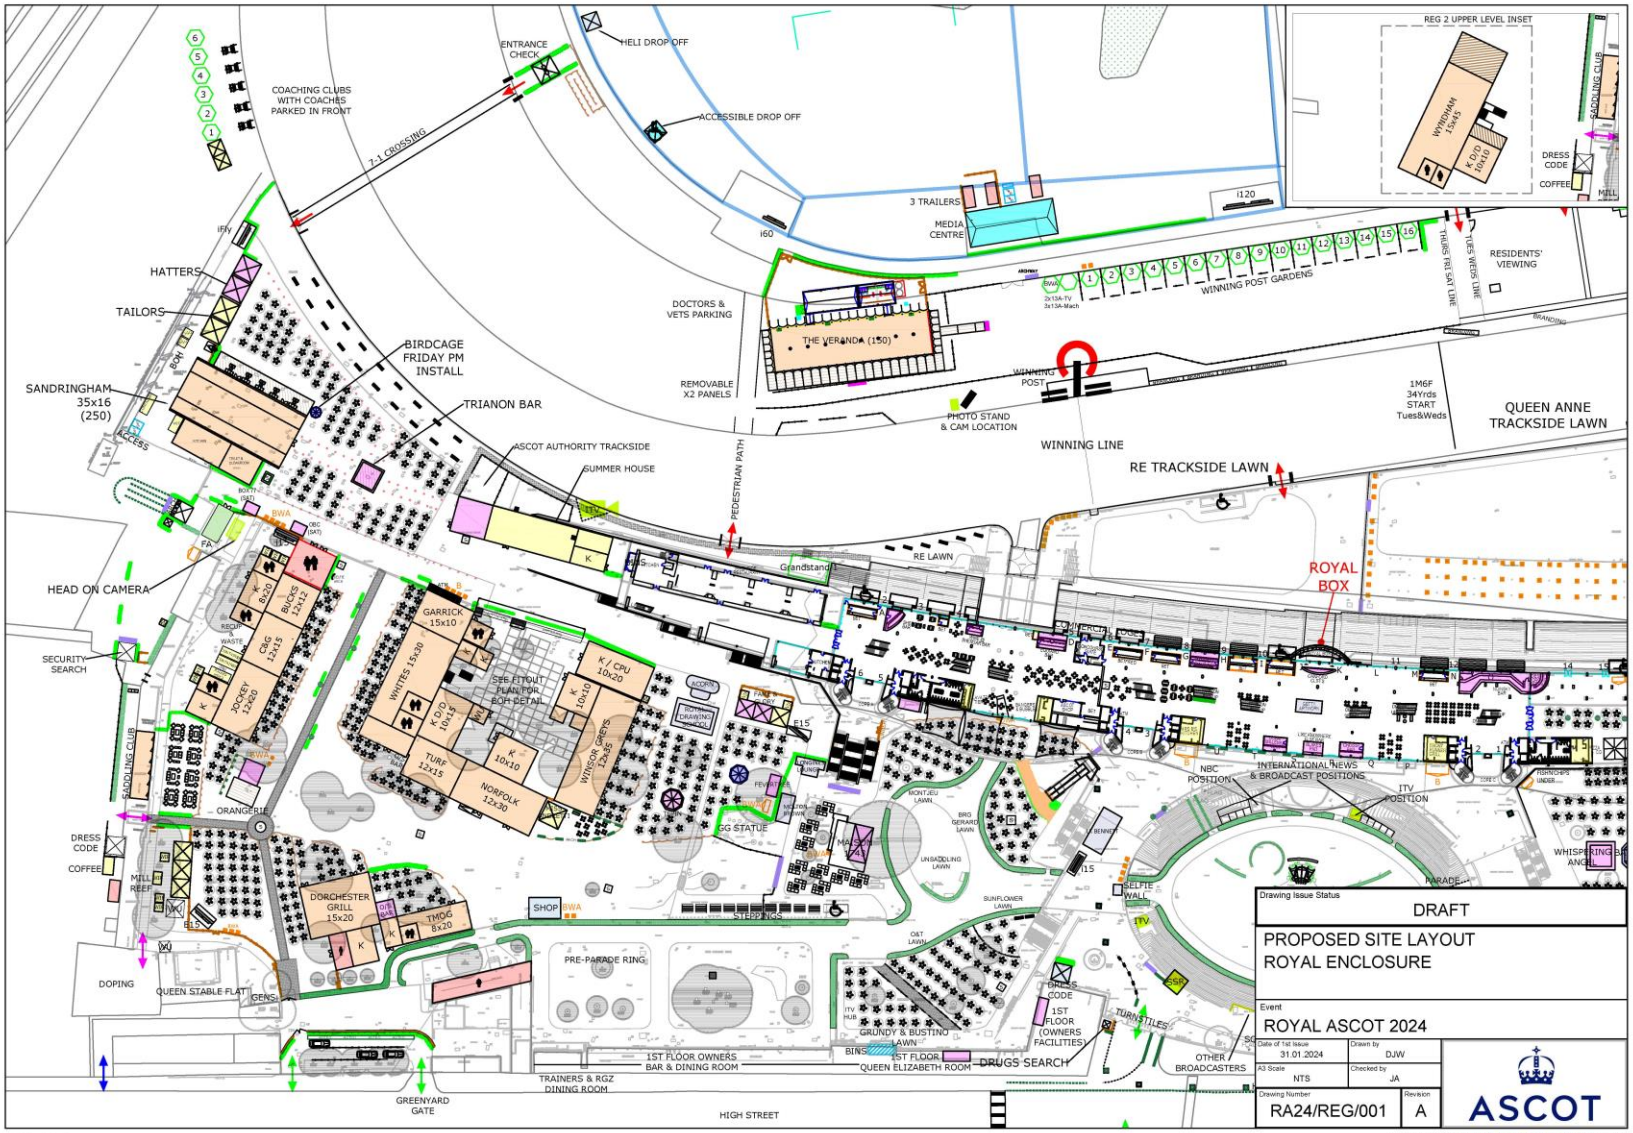

File Location: v:\royal ascot 2018\cad\5. royal ascot masterplan\ra2024 a.dwg

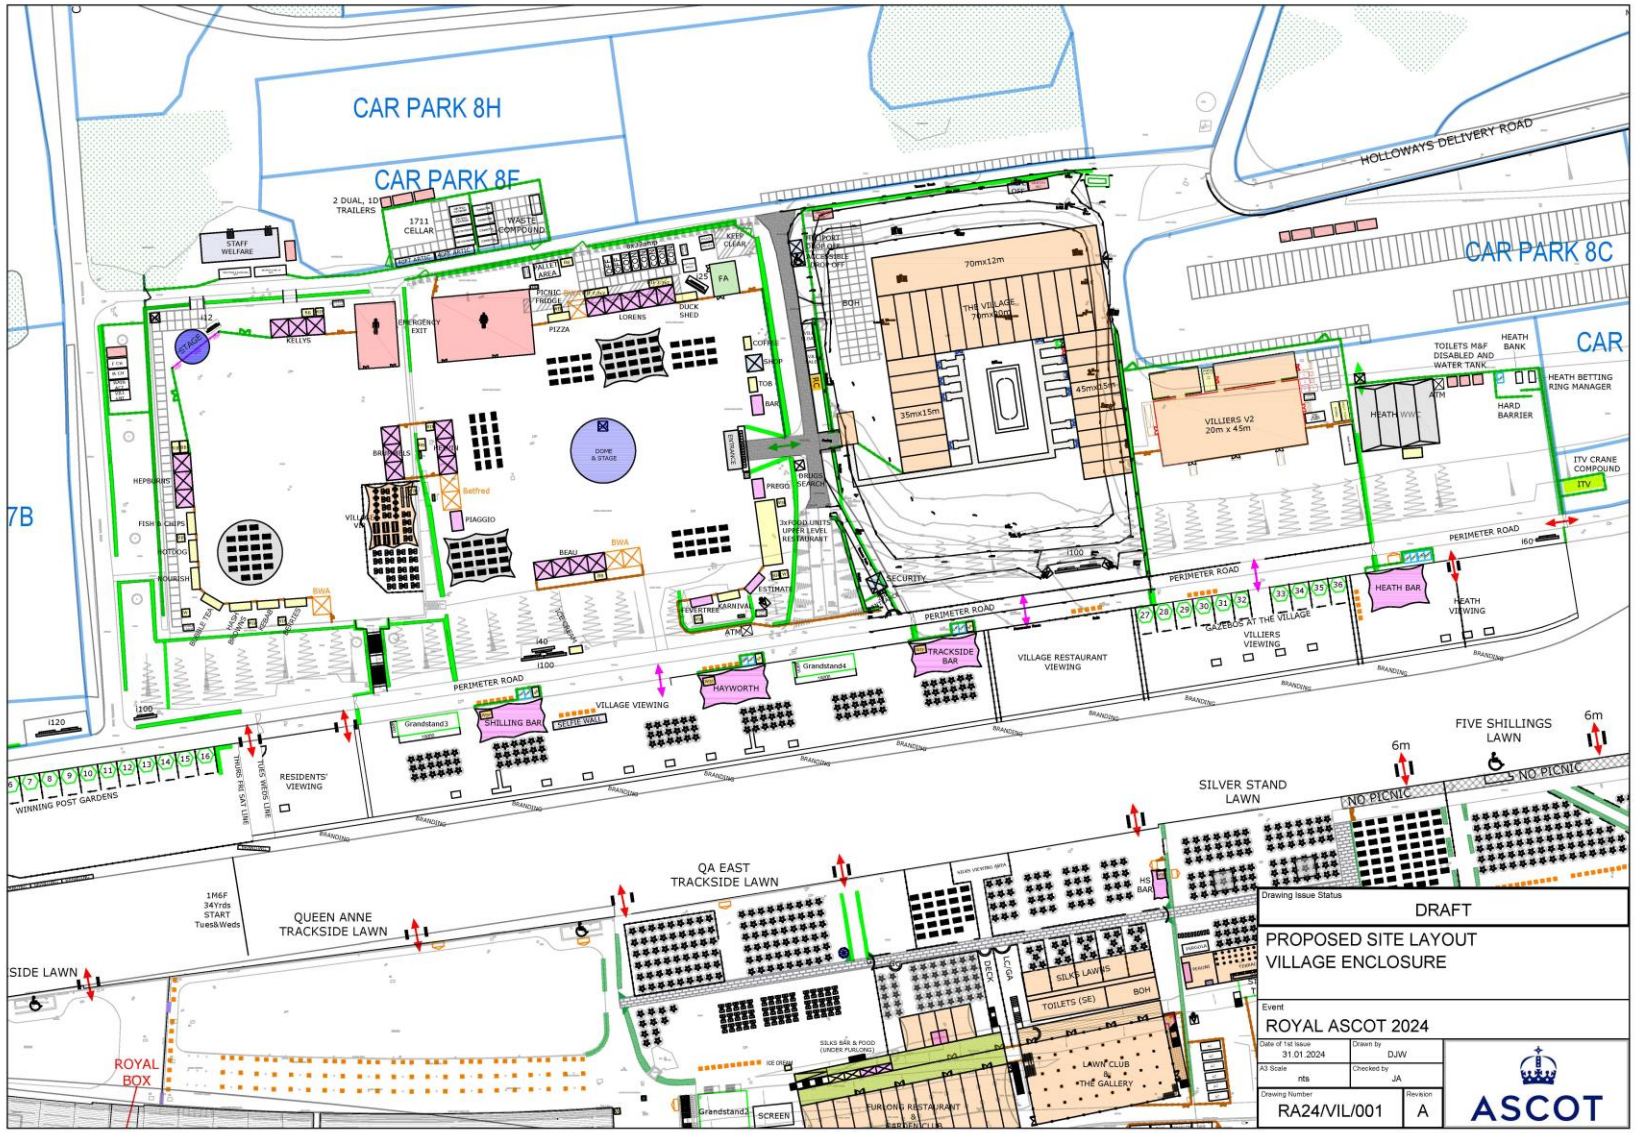

Drawing Issue Status

DRAFT

PROPOSED SITE LAYOUT
VILLAGE ENCLOSURE

Event

ROYAL ASCOT 2024

Date of 1st Issue 31.01.2024	Drawn by DJW
A3 Scale nts	Checked by JA
Drawing Number RA24/VIL/001	Revision A

ASCOT

File Location: v:\royal ascot 2018\cad\5. royal ascot masterplan\ra2024 a.dwg

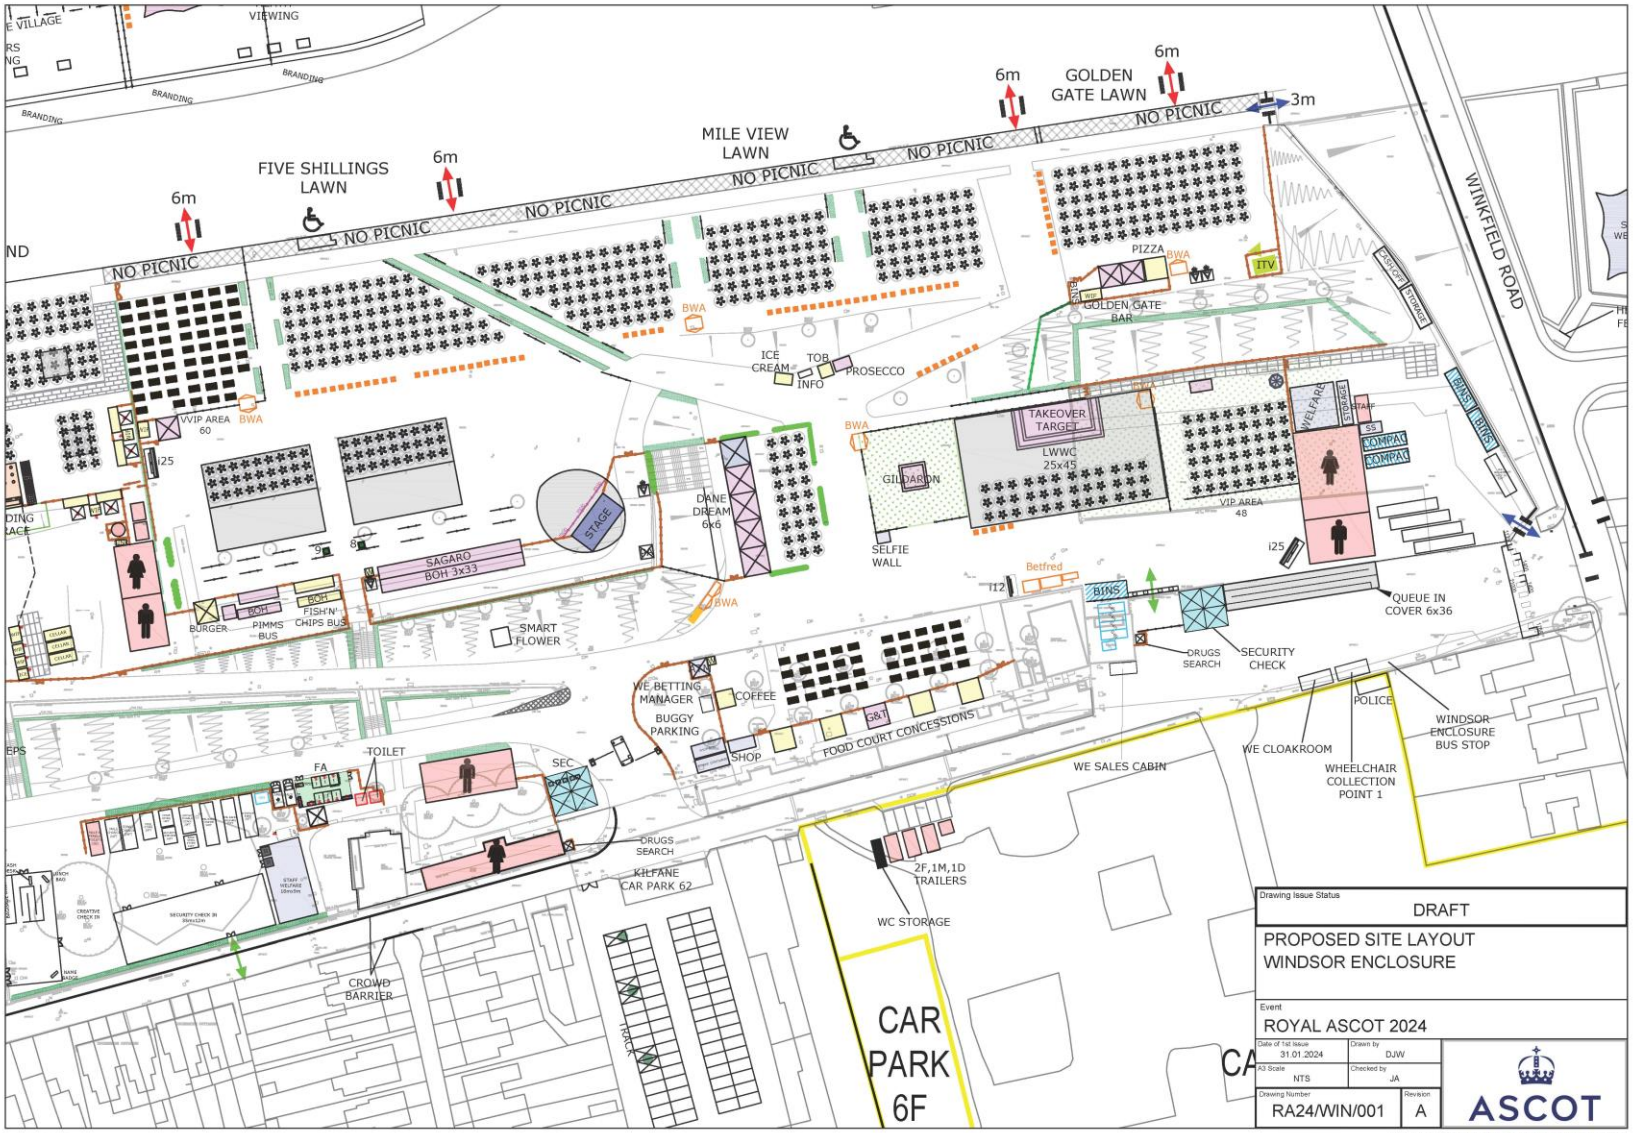

Drawing Issue Status

DRAFT

PROPOSED SITE LAYOUT
WINDSOR ENCLOSURE

Event

ROYAL ASCOT 2024

Date of 1st Issue 31.01.2024	Drawn by DJW
A3 Scale NTS	Checked by JA
Drawing Number RA24/WIN/001	Revision A

ASCOT

File Location: v:\royal ascot 2018\cad\5. royal ascot masterplan\ra2024 a.dwg